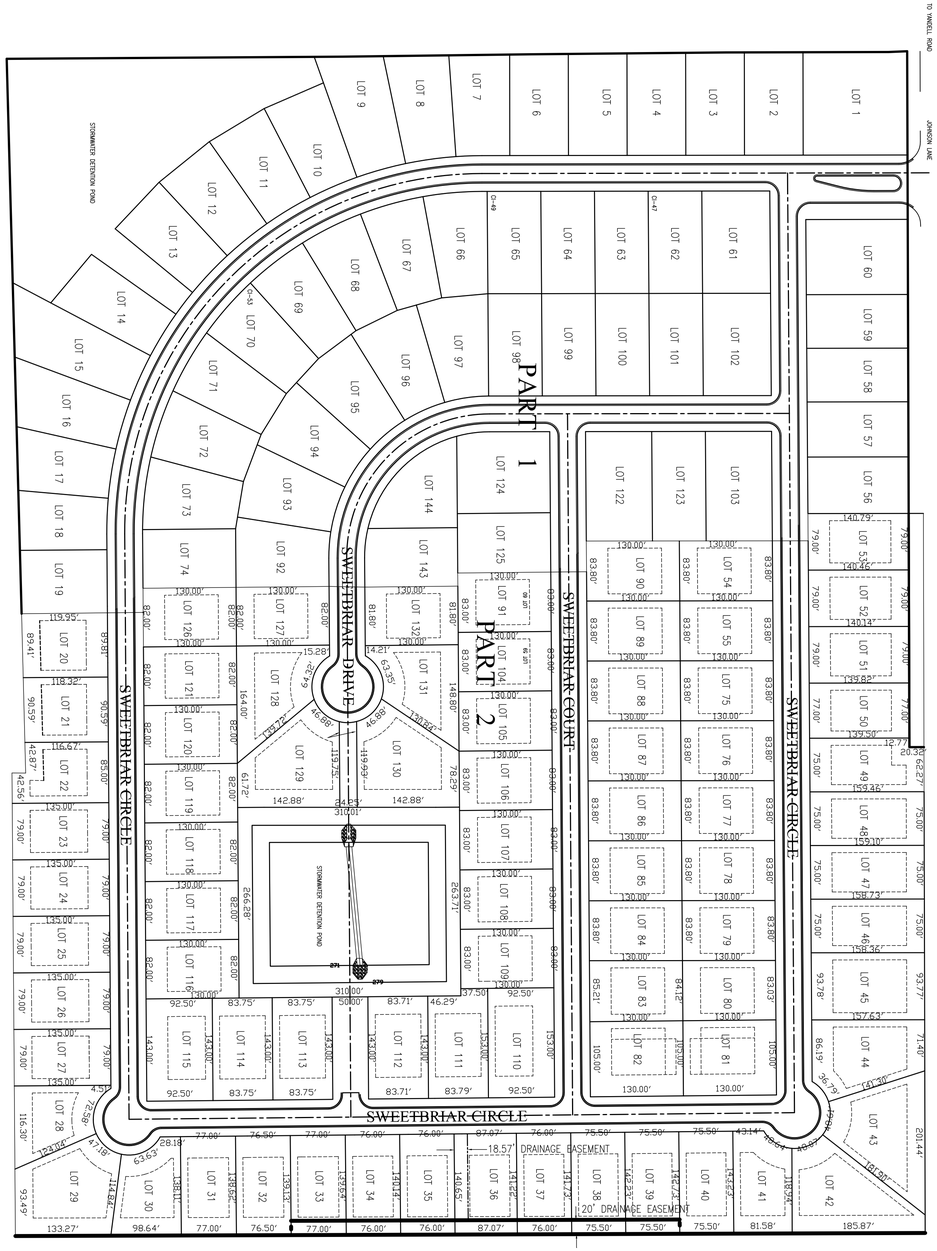

GRAPHIC SCALE

100 50 0 100 200 300

(IN FEET)
SCALE: 1" = 100'

NOTICE TO DRAWING HOLDER

NEEL-SCHAFFER, INC., HEREINAFTER REFERRED TO AS THE ENGINEER HAS PREPARED AND FURNISHED THIS DRAWING TO THE OWNER FOR USE ON THIS PROJECT ONLY. THIS DRAWING SHOULD NOT BE USED ON EXTENSIONS OF THIS PROJECT OR ON ANY OTHER PROJECT. ANY REUSE OF THIS DRAWING, WITHOUT WRITTEN VERIFICATION OR ADAPTATION BY THE ENGINEER, SHALL BE AT THE REUSER'S SOLE RISK AND THE REUSER SHALL INDEMNIFY AND HOLD HARMLESS THE ENGINEER FROM ALL CLAIMS, DAMAGES, LOSSES AND EXPENSES, INCLUDING ATTORNEY'S FEES ARISING OUT OF OR RESULTING THEREFROM.

REVISIONS				DRAWING INFORMATION	
NO.	DATE	BY	DESCRIPTION	N-S PROJECT NO.: NS.09900.000	
				FILENAME: 09900-G3.00.DWG	
				SCALE: 1" = 100'	
				SURVEYED BY:	
				DSGN: CDM	DATE: 11/2015
				DRWN: JLC	DATE: 11/2015
				CHKD:	DATE:
				QA/QC:	DATE:

SWEETBRIAR DEVELOPMENT, LLC.
P.O. BOX 2484
MADISON COUNTY, MISSISSIPPI

NEEL-SCHAFFER
Solutions you can build upon

SWEETBRIAR PLANTATION
PART 2

WORKING NUMBER:

DRAWING NUMBER:
G3.00